ASBESTOS ABATEMENT
STATEN ISLAND BOROUGH HALL
ENERGY CONSERVATION MEASURES
10 RICHMOND TERRACE
STATEN ISLAND, NEW YORK 10301

ASBESTOS ABATEMENT GENERAL NOTES:

1. ALL ASBESTOS REMOVAL SHALL BE PERFORMED IN ACCORDANCE WITH ALL APPLICABLE FEDERAL, STATE AND LOCAL LAW, GUIDELINES, REGULATIONS, ORDERS AND DIRECTIVES, INCLUDING WITHOUT LIMITATIONS, THE U.S. ENVIRONMENTAL PROTECTION AGENCY (EPA), AND U.S. DEPARTMENT OF LABOR, OCCUPATIONAL SAFETY AND HEALTH ADMINISTRATION (OSHA), NATIONAL INSTITUTE OF OCCUPATIONAL SAFETY AND HEALTH (NIOSH), NEW YORK CITY LOCAL LAW TITLE 15, CHAPTER 1 RCNY, AND THE NEW YORK STATE DEPARTMENT OF LABOR (NYSDOL).

2. ASBESTOS ABATEMENT CONTRACTOR SHALL FURNISH ALL LABOR, MATERIAL, EQUIPMENT, SERVICES, ETC., NECESSARY TO PERFORM THE WORK REQUIRED FOR ASBESTOS ABATEMENT IN ACCORDANCE WITH CONTRACT DOCUMENTS AND ALL APPLICABLE FEDERAL, STATE AND LOCAL REGULATIONS.

3. ASBESTOS ABATEMENT CONTRACTOR SHALL DEVELOP AND IMPLEMENT A WRITTEN STANDARD PROCEDURE FOR ABATEMENT WORK TO ENSURE MAXIMUM PROTECTION AND SAFEGUARD FROM ASBESTOS EXPOSURE OF THE WORKERS, VISITORS, EMPLOYEES, GENERAL PUBLIC, AND THE ENVIRONMENT.

4. ASBESTOS ABATEMENT CONTRACTOR SHALL PROVIDE SIGNS, LABELS, WARNINGS, AND POST INSTRUCTIONS THAT ARE NECESSARY TO PROTECT, INFORM AND WARN PEOPLE OF THE HAZARD FROM ASBESTOS EXPOSURE. POST IN A PROMINENT AND CONVENIENT PLACE FOR THE WORKERS A COPY OF THE LATEST APPLICABLE REGULATIONS FROM OSHA, EPA, NIOSH, NYCDEP, AND NYSDOL.

5. CITY TO NOTIFY ASBESTOS ABATEMENT CONTRACTOR OF ITEMS THAT CANNOT BE REMOVED OR REQUIRES SPECIAL ATTENTION. ASBESTOS ABATEMENT CONTRACTOR SHALL PROVIDE PROPER PROTECTION AS WELL AS DECONTAMINATION OF ALL ITEMS REMAINING IN THE WORK AREA.

6. ASBESTOS ABATEMENT CONTRACTOR SHALL HEPA VACUUM AND WET WIPE ALL PORTABLE ITEMS WITHIN THE WORK AREA. CITY IS TO INDICATE ALL ITEMS THAT MAY REQUIRE SPECIAL ATTENTION (I.E., COMPUTERS, ELECTRICAL EQUIPMENT, ETC).

7. ASBESTOS ABATEMENT CONTRACTOR SHALL NOTE THAT PORTIONS OF THE BUILDING WILL BE OCCUPIED, REFER TO CONTRACT SPECIFICATIONS FOR WORK SCHEDULES AND ACCESS TO THE WORK AREA.

8. THE ASBESTOS ABATEMENT CONTRACTOR SHALL PROVIDE ALL ELECTRICAL, WATER, AND WASTE CONNECTIONS, TIE-INS, EXTENSIONS, CONSTRUCTION MATERIALS, SUPPLIES, ETC. AS REQUIRED TO FACILITATE ASBESTOS REMOVAL.

9. ASBESTOS ABATEMENT CONTRACTOR SHALL PROVIDE TEMPORARY ELECTRIC AND LIGHT THROUGHOUT THE WORK AREA(S) AS REQUIRED IN ACCORDANCE WITH ALL APPLICABLE REGULATIONS AND CODES.

10. ASBESTOS ABATEMENT CONTRACTOR SHALL PROVIDE PORTABLE SMOKE/HEAT DETECTORS THROUGHOUT EACH WORK AREA.

11. ASBESTOS ABATEMENT CONTRACTOR SHALL PROPERLY PROTECT ALL CONTROLS, TUBING, ELECTRICAL PANELS, EQUIPMENT, ETC. WITHIN THE WORK AREA.

12. ASBESTOS ABATEMENT CONTRACTOR SHALL ISOLATE AND PROTECT ALL MECHANICAL EQUIPMENT REMAINING IN THE WORK AREA. ALL EQUIPMENT TO REMAIN SHALL BE HEPA VACUUMED AND WET WIPED PRIOR TO PLASTICIZING AND UPON THE COMPLETION OF THE PROJECT. ASBESTOS ABATEMENT CONTRACTOR SHALL PROVIDE WOOD BOX ENCLOSURES AND ADEQUATE VENTILATION FOR ANY EQUIPMENT THAT WILL REMAIN IN OPERATION DURING ASBESTOS ABATEMENT. ASBESTOS ABATEMENT CONTRACTOR SHALL FIELD VERIFY ALL LOCATIONS WITH CONSULTANT AND CITY.

13. ASBESTOS ABATEMENT CONTRACTOR SHALL EXERCISE EXTREME CARE AND CAUTION DURING ANY AND ALL DEMOLITION AND ABATEMENT OPERATIONS. ASBESTOS ABATEMENT CONTRACTOR SHALL CONDUCT REMOVAL OF ALL MATERIALS FROM THE SITE WITH MINIMUM DISTURBANCE; PROVIDE PROPER PROTECTION AND REGULAR MAINTENANCE OF ALL BUILDING PREMISES DIRECTLY OR INDIRECTLY ASSOCIATED WITH ABATEMENT OPERATIONS.

14. ASBESTOS ABATEMENT CONTRACTOR SHALL COMPLETELY ISOLATE WORK AREA AS DESCRIBED IN CONTRACT DOCUMENTS. ALL ISOLATION BARRIERS, PERSONAL/WASTE DECONTAMINATION ENCLOSURE SYSTEM (P./W.D.E.S.), PLASTIC SHEETING, AIR FILTRATION DEVICES (AFD), AUXILIARY MAKE-UP AIR MANIFOLDS, ETC. SHALL BE IN PLACE AND APPROVED BY THE CITY PRIOR TO THE BEGINNING OF ASBESTOS REMOVAL.

15. ASBESTOS ABATEMENT CONTRACTOR SHALL LOCATE AND SEAL ALL PENETRATIONS THROUGH WALLS BETWEEN THE WORK AREA AND ADJACENT AREAS, INCLUDING, BUT NOT LIMITED TO PIPE, DUCT, CONDUIT, CHASES, AND OPENINGS IN FIRE WALLS OR DECKS BETWEEN FLOORS AS REQUIRED BY THE FIELD CONDITION.

16. ASBESTOS ABATEMENT CONTRACTOR SHALL CONSTRUCT ISOLATION BARRIERS IN ORDER TO PROVIDE COMPLETE AND TOTAL ISOLATION OF THE ABATEMENT SITE FROM ALL ADJACENT AREAS. ALL ISOLATION BARRIERS SHALL BE OF WOOD; 2" X 4" AT 16" O.C. WITH 1/2" PLYWOOD SHEATHING, SEALED ON BOTH SIDES WITH TWO LAYERS OF 6 MIL PLASTIC SHEETING. CAULK AND SEAL ALL JOINTS AT THE PERIMETER. ALL MATERIALS SHALL BE FIRE RETARDANT. ASBESTOS ABATEMENT CONTRACTOR SHALL FIELD VERIFY ALL LOCATIONS. CONSTRUCTION OF BARRIERS SHALL BE CONDUCTED UNDER STRICT ASBESTOS ABATEMENT CONTROLS.

17. ASBESTOS ABATEMENT CONTRACTOR SHALL PROVIDE EMERGENCY EXITS (EMCB) AS REQUIRED.

18. ASBESTOS ABATEMENT CONTRACTOR SHALL COORDINATE WITH CONSTRUCTION PROJECT MANAGER AND BUILDING ENGINEER HVAC SHUTDOWN AS REQUIRED.

19. ASBESTOS ABATEMENT CONTRACTOR SHALL SEPARATE AND BLANK-OFF WITH SHEET METAL AND CAP ALL RETURN AND LOW PRESSURE DUCT SYSTEMS WHICH ENTER AND EXIT THE WORK AREA AS REQUIRED, SEAL ALL CONNCECTING JOINTS AIR TIGHT WITH TAPE AND PLASTIC SHEETING. COORDINATE ALL WORK WITH THE FACILITY MANAGER AND THE CONSTRUCTION PROJECT MANAGER.

20. ASBESTOS ABATEMENT CONTRACTOR SHALL CONSTRUCT A PERSONAL/WASTE DECONTAMINATION ENCLOSURE SYSTEM (P./W.D.E.S.) AS INDICATED. IT SHALL BE OF SUFFICIENT SIZE TO ACCOMMODATE STORAGE OF MATERIALS, EQUIPMENT, ETC. WHILE ALLOWING FOR THE PASSAGE OF LABORERS AND THEIR EQUIPMENT (SCAFFOLDING) BETWEEN CLEAN AND CONTAMINATED AREAS.

21. SHOWER AND WASTEWATER MUST BE FILTERED AND DISPOSED OF IN THE BUILDING'S SANITARY SYSTEM. REFER TO CONTRACT SPECIFICATIONS.

22. ASBESTOS ABATEMENT CONTRACTOR SHALL PROVIDE PORTABLE CABINET-MOUNTED AIR FILTRATION DEVICES (AFD) EQUIPPED WITH HEPA FILTERS AT 99.97% EFFICIENCY, TO .3 MICRONS. THE NUMBER OF UNITS SHALL BE SUFFICIENT TO ENSURE A MINIMUM OF FOUR (4) COMPLETE AIR CHANGES PER HOUR AND MAINTAIN A NEGATIVE PRESSURE DIFFERENTIAL OF .02 INCHES OF WATER.

23. ASBESTOS ABATEMENT CONTRACTOR SHALL PROVIDE SECURITY SUCH THAT ALL BUILDING EMPLOYEES AND/OR VISITORS ARE PROHIBITED FROM ENTERING THE WORK AREA. ASBESTOS ABATEMENT CONTRACTOR SHALL ALSO BE RESPONSIBLE FOR THE FIRE WATCH DURING ALL ABATEMENT OPERATIONS.

24. ASBESTOS ABATEMENT CONTRACTOR SHALL INSTALL AFD EXHAUST MANIFOLD AS REQUIRED FOR ADEQUATE AIRFLOW. REFER TO CONTRACT SPECIFICATIONS FOR DESCRIPTION. COORDINATE ALL LOCATIONS WITH CONSTRUCTION PROJECT MANAGER.

25. ASBESTOS ABATEMENT CONTRACTOR SHALL SUPPLY ALL NECESSARY CONNECTIONS, FASTENERS, FLEXIBLE DUCTS, MANIFOLDS, SUPPORTS, ETC. ANY AND ALL INSTALLATIONS SHALL COMPLY WITH CONTRACT DOCUMENTS AND MANUFACTURER'S REQUIREMENTS.

26. ASBESTOS ABATEMENT CONTRACTOR SHALL APPLY ONE (1) COAT OF SEALANT PRIOR TO POST TESTING CLEARANCE OVER ALL SURFACES FROM WHICH ASBESTOS-CONTAINING MATERIALS HAVE BEEN REMOVED. REFER TO CONTRACT SPECIFICATIONS.

27. ASBESTOS ABATEMENT CONTRACTOR SHALL HEPA VACUUM AND WET WIPE ALL SURFACES WITHIN THE WORK AREA UPON THE COMPLETION OF ASBESTOS ABATEMENT. REFER TO CONTRACT SPECIFICATIONS.

28. ASBESTOS ABATEMENT CONTRACTOR MAY ENCOUNTER EXTENSIVE CONDUIT, WIRING, DUCTS, ETC, ABOVE CEILING. ALL ITEMS SHALL BE PROPERLY PROTECTED PRIOR TO ABATEMENT AND THOROUGHLY DECONTAMINATED UPON COMPLETION OF ASBESTOS REMOVAL. REFER TO CONTRACT SPECIFICATIONS.

29. DEBRIS RESULTING FROM ANY DEMOLITION AND/OR ASBESTOS ABATEMENT ACTIVITIES SHALL BE DISPOSED OF AS INDICATED IN CONTRACT DOCUMENTS OR DIRECTED BY THE CONSTRUCTION PROJECT MANAGER.

30. ALL ROUTES THROUGH THE BUILDING, TO BE USED DURING THE ASBESTOS ABATEMENT OPERATIONS SHALL BE COORDINATED WITH FACILITY MANAGER AND CONSTRUCTION PROJECT MANAGER. ASBESTOS ABATEMENT CONTRACTOR SHALL UTILIZE ENCLOSED MOBILE CONTAINERS FOR TRANSPORTATION OF ALL WASTE MATERIALS. ALL EGRESS ROUTES SHALL BE PROPERLY PROTECTED AND SUFFICIENTLY MAINTAINED BY THE ASBESTOS ABATEMENT CONTRACTOR .

31. UNLESS OTHERWISE NOTED, ALL WORKER AND WASTE DECONTAMINATION FACILITIES, BOTH CONTIGUOUS AND REMOTE FROM THE WORK AREA, SHALL BE CONSTRUCTED WITH A SOLID OUTER SHELL. THE OUTER SHELL SHALL BE FRAMED WITH 2" x 4" STUDDING 16" O.C. WITH A SOLID SHEATHING MATERIAL OF AT LEAST 3/8" MINIMUM THICKNESS.

32. LOCATION OF ANY REMOTE DECONTAMINATION FACILITIES SHALL BE COORDINATED AND APPROVED BY THE CITY AND THE CONSTRUCTION PROJECT MANAGER PRIOR TO THE START OF WORK.

33. AIR FILTRATION DEVICE (AFD) EXHAUST LOCATIONS WILL BE COORDINATED WITH THE FACILITY MANAGER AND THE CONSTRUCTION PROJECT MANAGER.

34. CONTRACT DRAWINGS WERE PREPARED FROM EXISTING DRAWINGS SUPPLIED BY THE CITY AND PROVIDED FOR INFORMATION PURPOSES ONLY. THE CONSULTANT MAKES NO CLAIMS AS TO THEIR ACCURACY OR ANY INFORMATION DERIVED THROUGH THEIR USE.

35. ASBESTOS ABATEMENT CONTRACTOR IS RESPONSIBLE TO COORDINATE AND CONFIRM THE EXACT SCOPE OF WORK FOR EACH PHASE OF ABATEMENT WITH THE GENERAL CONTRACTOR AND OTHER TRADES.

36. ASBESTOS ABATEMENT CONTRACTOR SHALL BE RESPONSIBLE FOR VISITING THE JOB SITE AND DETERMINING ALL QUANTITIES, MEASUREMENTS, AND ANY OTHER CONDITIONS RELATIVE TO THE ENTIRE PROJECT. THE DRAWINGS ARE ONLY A DIAGRAMMATICAL REPRESENTATION OF THE WORK AREAS AND MAY NOT CONSTITUTE THE ACTUAL QUANTITIES OF THE MATERIAL. ASBESTOS ABATEMENT CONTRACTOR IS RESPONSIBLE FOR CONFIRMATION OF THE ACTUAL TOTAL QUANTITIES OF THE WORK PRIOR TO BIDDING. NO EXTRA COMPENSATION WILL BE ALLOWED ON ACCOUNT OF DIFFERENCES BETWEEN ACTUAL CONDITIONS AND THOSE INDICATED ON THE DRAWINGS. IT IS THE CITY'S INTENT TO REMOVE ALL ASBESTOS-CONTAINING MATERIAL SCHEDULED TO BE DISTURBED WITHIN THE WORK AREAS. THE ASBESTOS ABATEMENT CONTRACTOR SHALL PROMPTLY NOTIFY THE CITY SHOULD ADDITIONAL SUSPECT ACM BE ENCOUNTERED DURING ABATEMENT ACTIVITIES.

37. ASBESTOS ABATEMENT CONTRACTOR SHALL PROVIDE ALL SCAFFOLDING, PLATFORM INSTALLATION, EQUIPMENT, TOOLS, TRANSPORTATION AND ANY OTHER EQUIPMENT REQUIRED AND/OR NECESSARY TO COMPLETE ALL WORK DESCRIBED IN THE CONTRACT DOCUMENTS.

38. CONTRACTOR SHALL PROTECT NON-ACM INSULATION AND/OR ALL FIXED OBJECTS WITHIN THE WORK AREAS WITH TWO LAYERS OF 6 MIL POLYETHYLENE SHEETING DURING REMOVAL ACTIVITIES. COSTS ASSOCIATED WITH THESE ACTIVITIES SHALL BE INCLUDED IN THE CONTRACTORS BID.

SCHEDULE OF ACM ABATEMENT	
DRAWING	DRAWING NAME
H-001.00	ASBESTOS ABATEMENT GENERAL NOTES
H-002.00	ASBESTOS ABATEMENT - GROUND FLOOR PLAN
H-003.00	ASBESTOS ABATEMENT - FIRST FLOOR PLAN
H-004.00	ASBESTOS ABATEMENT - SECOND FLOOR PLAN
H-005.00	ASBESTOS ABATEMENT - THIRD FLOOR PLAN
H-006.00	ASBESTOS ABATEMENT - FOURTH FLOOR PLAN

KEY PLAN

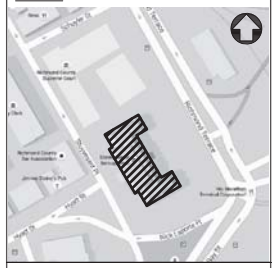

LiRo Engineers, Inc.
Three Aerial Way
Syosset, New York 11791

Department of Design and Construction

REVISIONS:

NUMBER	DESCRIPTION	DATE
1		
2		
3		
4		
5		

CAPITAL PROJECT NUMBER: E14-0010

ASBESTOS SURVEY SERVICES

STATEN ISLAND BOROUGH HALL
ENERGY CONSERVATION MEASURES
10 RICHMOND TERRACE
STATEN ISLAND, NEW YORK 10301

DRAWING TITLE:
ASBESTOS ABATEMENT GENERAL NOTES

DRAWN BY: A. KELLY
PROJ. DESIGNER: V. ORTIZ
CERTIFICATE NO.: 06-01697
CHECKED BY: B. CZELUSTA
SCALE: SEE BAR SCALE
DATE: 8/14/2015
DRAWING NUMBER:
H-001.00
DRAWING NUMBER: 1 OF 6

CONSULTANTS PROJECT #: 13-110-0265

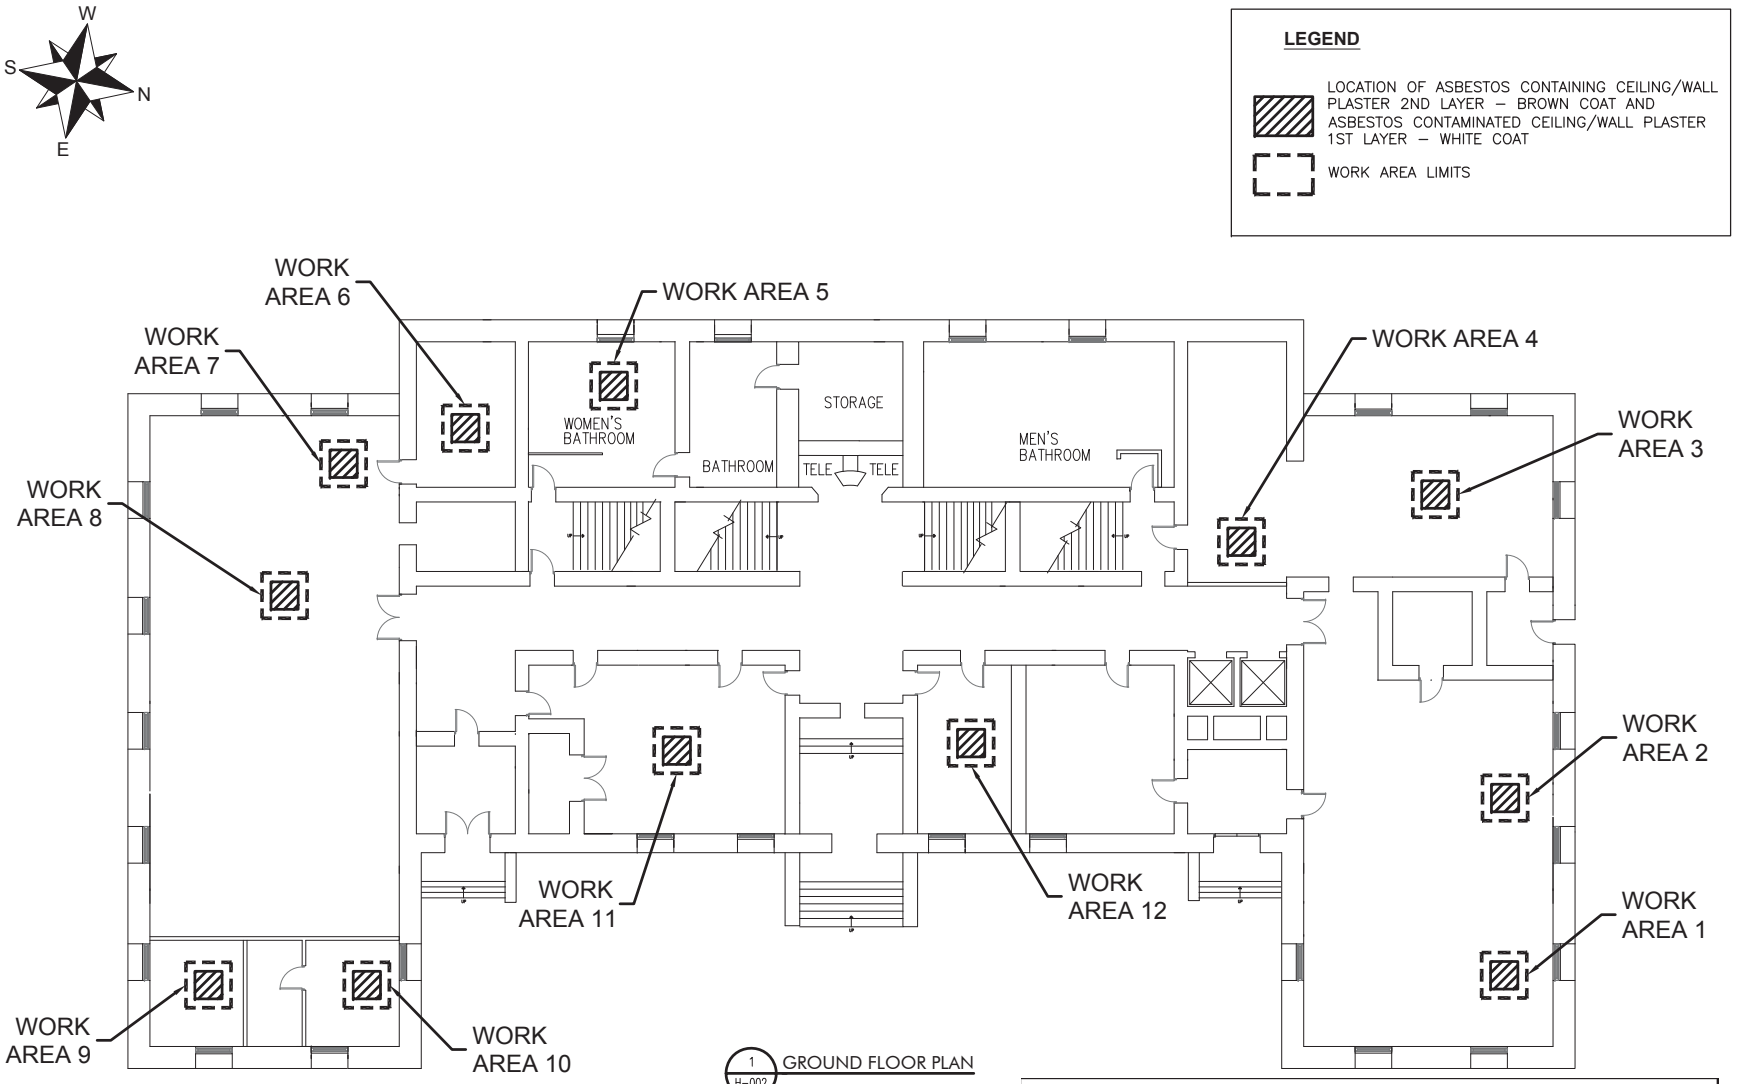

NOTE: EXACT LOCATIONS OF AREAS TO BE ABATED WILL BE DETERMINED BY THE CONTRACTOR PRIOR TO THE BEGINNING OF THE PROJECT.

SCHEDULE OF ACM ABATEMENT

Work Area	Removal Procedure	Approximate Square Feet (Sq. Ft.)	Approximate Linear Feet (Ln. Ft.)
1 through 12	NYCDEP Title 15 Chapter 1, § 1-106 Tent Containment Procedure	24 Sq. Ft. of Ceiling/Wall Plaster 2nd Layer (Brown Coat) and Asbestos Contaminated Ceiling/Wall Plaster 1st Layer (White Coat) (12 locations)	-

KEY PLAN

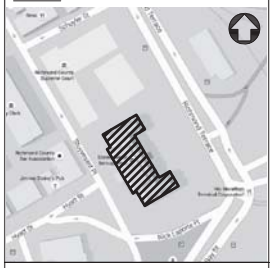

LiRo Engineers, Inc.
Three Aerial Way
Syosset, New York 11791

Department of Design and Construction

REVISIONS:

NUMBER	DESCRIPTION	DATE
1		
2		
3		
4		
5		

CAPITAL PROJECT NUMBER: E14-0010

ASBESTOS SURVEY SERVICES

STATEN ISLAND BOROUGH HALL
ENERGY CONSERVATION MEASURES
10 RICHMOND TERRACE
STATEN ISLAND, NEW YORK 10301

DRAWING TITLE:

ASBESTOS ABATEMENT GROUND FLOOR PLAN

DRAWN BY: A. KELLY
PROJ. DESIGNER: V. ORTIZ
CERTIFICATE NO.: 06-01697
CHECKED BY: B. CZELUSTA
SCALE: SEE BAR SCALE
DATE: 8/14/2015
DRAWING NUMBER:

H-002.00

DRAWING NUMBER: 2 OF 6

CONSULTANTS PROJECT #: 13-110-0265

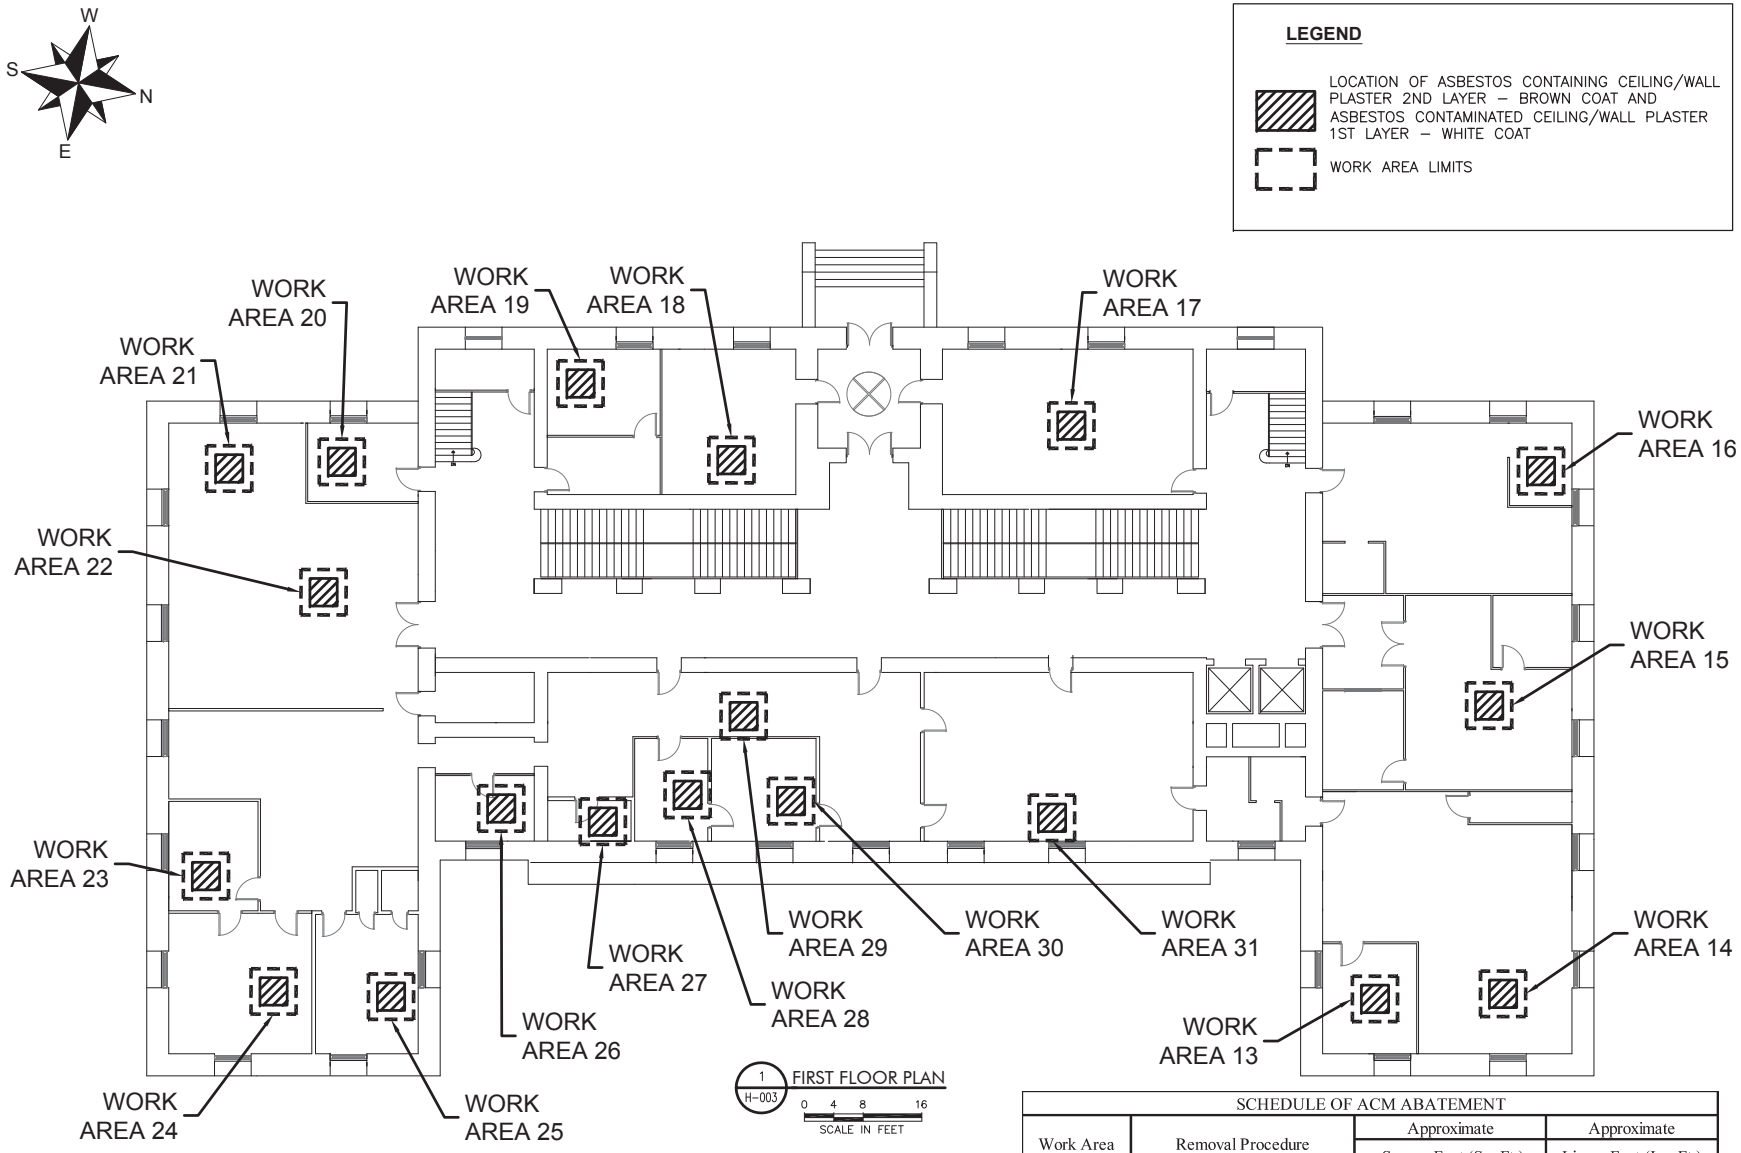

NOTE: EXACT LOCATIONS OF AREAS TO BE ABATED WILL BE DETERMINED BY THE CONTRACTOR PRIOR TO THE BEGINNING OF THE PROJECT.

SCHEDULE OF ACM ABATEMENT			
Work Area	Removal Procedure	Approximate Square Feet (Sq. Ft.)	Approximate Linear Feet (Ln. Ft.)
13 through 31	NYCDEP Title 15 Chapter 1, § 1-106 Tent Containment Procedure	38 Sq. Ft. of Ceiling/Wall Plaster 2nd Layer (Brown Coat) and Asbestos Contaminated Ceiling/Wall Plaster 1st Layer (White Coat) (19 locations)	-

KEY PLAN

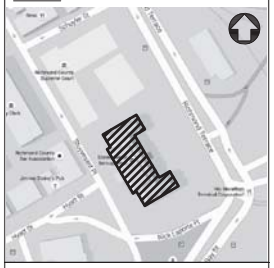

LiRo Engineers, Inc.
Three Aerial Way
Syosset, New York 11791

Department of Design and Construction

REVISIONS:

NUMBER	DESCRIPTION	DATE
1		
2		
3		
4		
5		

CAPITAL PROJECT NUMBER: E14-0010

ASBESTOS SURVEY SERVICES

STATEN ISLAND BOROUGH HALL
ENERGY CONSERVATION MEASURES
10 RICHMOND TERRACE
STATEN ISLAND, NEW YORK 10301

DRAWING TITLE:

ASBESTOS ABATEMENT FIRST FLOOR PLAN

DRAWN BY: A. KELLY
PROJ. DESIGNER: V. ORTIZ
CERTIFICATE NO.: 06-01697
CHECKED BY: B. CZELUSTA
SCALE: SEE BAR SCALE
DATE: 8/14/2015
DRAWING NUMBER:

H-003.00

DRAWING NUMBER: 3 OF 6

CONSULTANTS PROJECT #: 13-110-0265

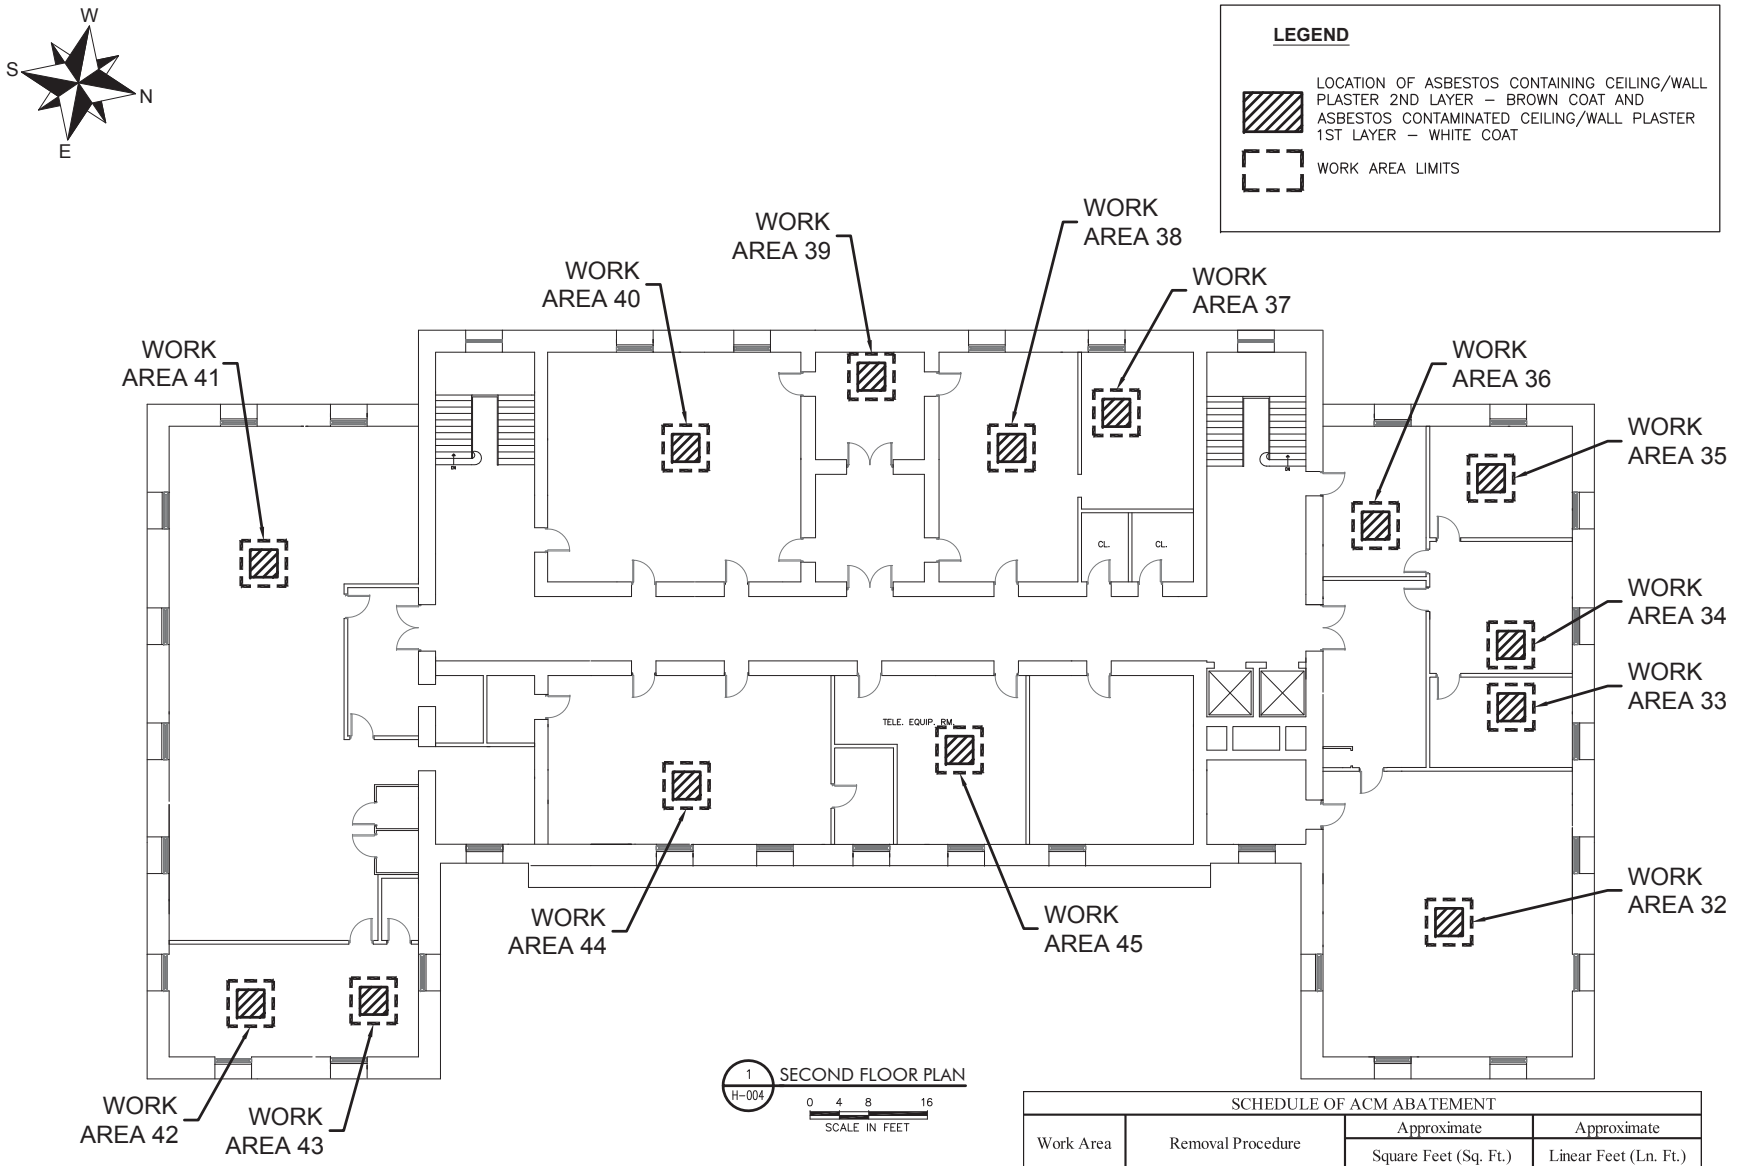

NOTE: EXACT LOCATIONS OF AREAS TO BE ABATED WILL BE DETERMINED BY THE CONTRACTOR PRIOR TO THE BEGINNING OF THE PROJECT.

SCHEDULE OF ACM ABATEMENT			
Work Area	Removal Procedure	Approximate Square Feet (Sq. Ft.)	Approximate Linear Feet (Ln. Ft.)
32 through 45	NYCDEP Title 15 Chapter 1, § 1-106 Tent Containment Procedure	28 Sq. Ft. of Ceiling/Wall Plaster 2nd Layer (Brown Coat) and Asbestos Contaminated Ceiling/Wall Plaster 1st Layer (White Coat) (14 locations)	-

KEY PLAN

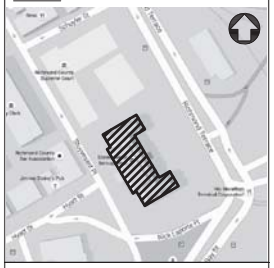

LiRo Engineers, Inc.
Three Aerial Way
Syosset, New York 11791

Department of Design and Construction

REVISIONS:

NUMBER	DESCRIPTION	DATE
1		
2		
3		
4		
5		

CAPITAL PROJECT NUMBER: E14-0010

ASBESTOS SURVEY SERVICES

STATEN ISLAND BOROUGH HALL
ENERGY CONSERVATION MEASURES
10 RICHMOND TERRACE
STATEN ISLAND, NEW YORK 10301

DRAWING TITLE:

ASBESTOS ABATEMENT SECOND FLOOR PLAN

DRAWN BY: A. KELLY
PROJ. DESIGNER: V. ORTIZ
CERTIFICATE NO.: 06-01697
CHECKED BY: B. CZELUSTA
SCALE: SEE BAR SCALE
DATE: 8/14/2015
DRAWING NUMBER:

H-004.00

DRAWING NUMBER: 4 OF 6

CONSULTANTS PROJECT #: 13-110-0265

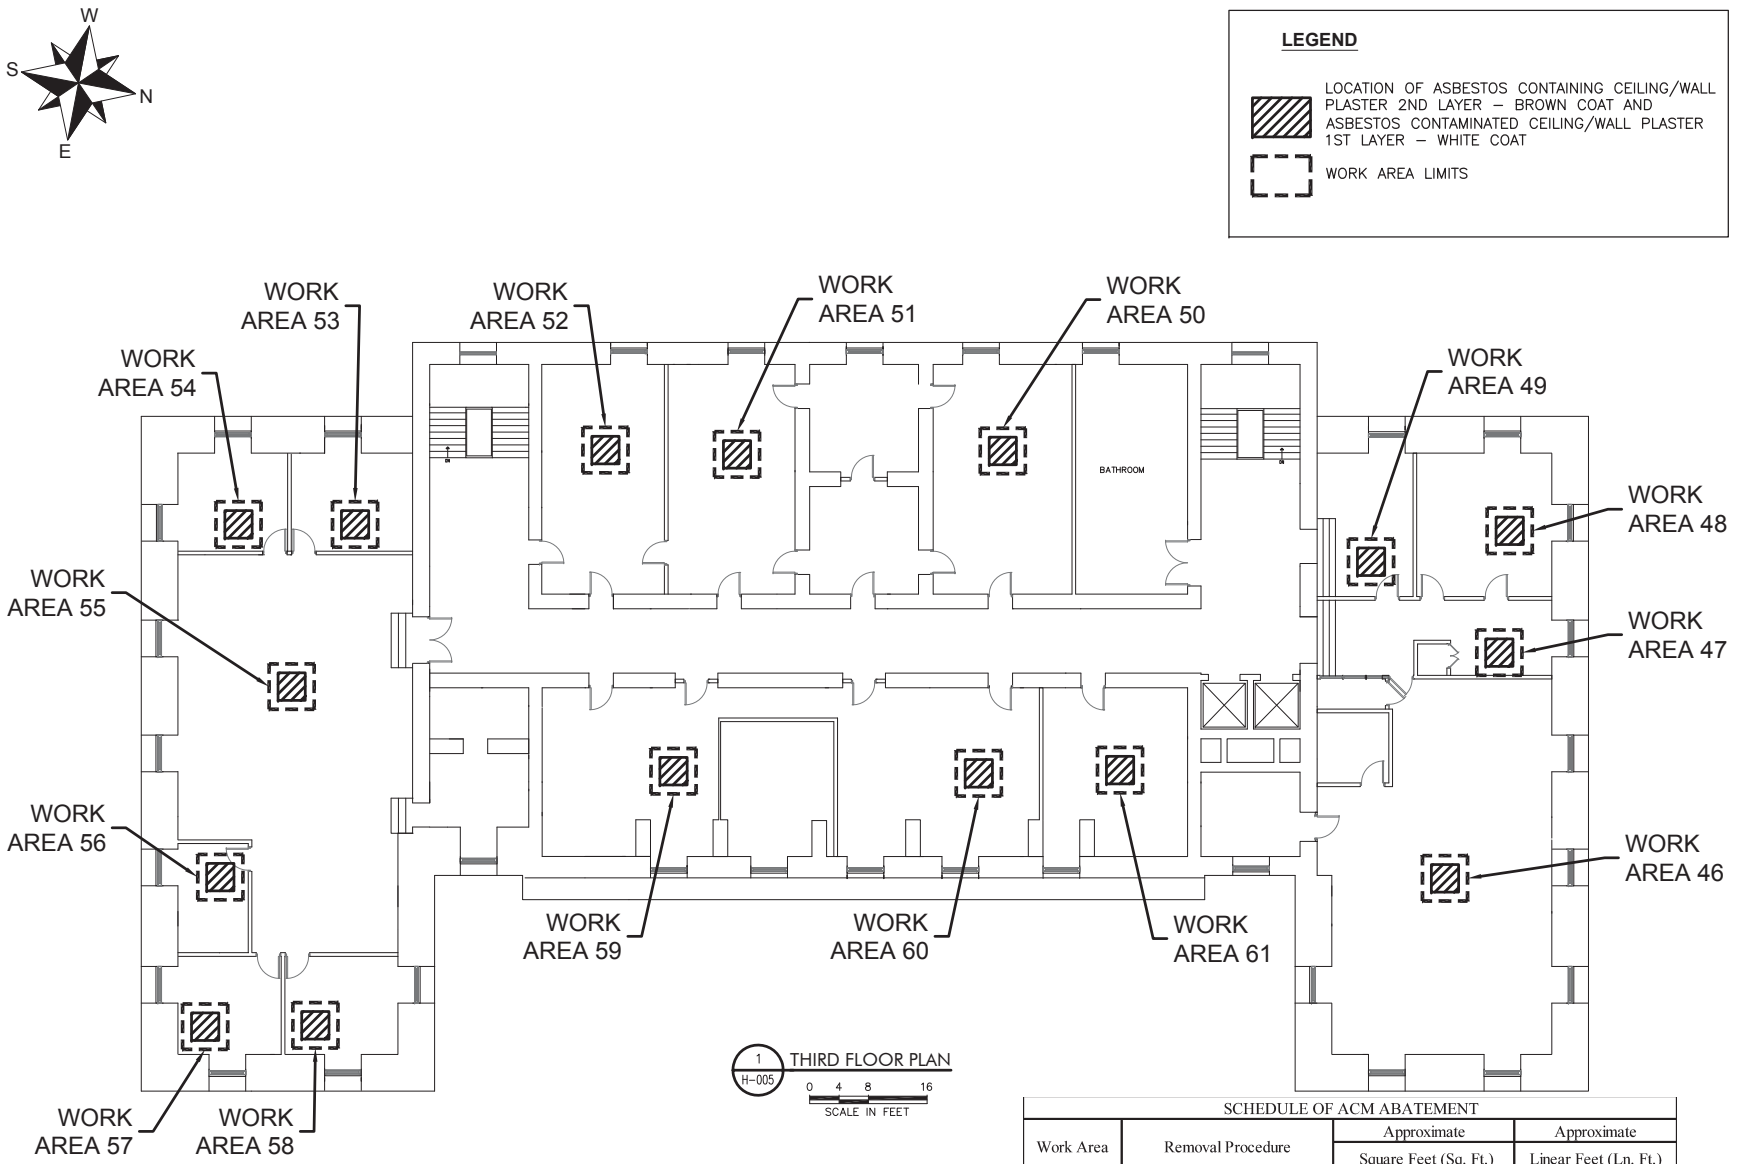

NOTE: EXACT LOCATIONS OF AREAS TO BE ABATED WILL BE DETERMINED BY THE CONTRACTOR PRIOR TO THE BEGINNING OF THE PROJECT.

SCHEDULE OF ACM ABATEMENT

Work Area	Removal Procedure	Approximate Square Feet (Sq. Ft.)	Approximate Linear Feet (Ln. Ft.)
46 through 61	NYCDEP Title 15 Chapter 1, § 1-106 Tent Containment Procedure	32 Sq. Ft. of Ceiling/Wall Plaster 2nd Layer (Brown Coat) and Asbestos Contaminated Ceiling/Wall Plaster 1st Layer (White Coat) (16 locations)	-

KEY PLAN

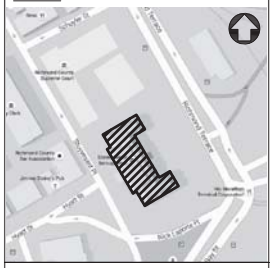

LiRo Engineers, Inc.
Three Aerial Way
Syosset, New York 11791

Department of Design and Construction

REVISIONS:

NUMBER	DESCRIPTION	DATE
1		
2		
3		
4		
5		

CAPITAL PROJECT NUMBER: E14-0010

ASBESTOS SURVEY SERVICES

STATEN ISLAND BOROUGH HALL
ENERGY CONSERVATION MEASURES
10 RICHMOND TERRACE
STATEN ISLAND, NEW YORK 10301

DRAWING TITLE:
ASBESTOS ABATEMENT THIRD FLOOR PLAN

DRAWN BY: A. KELLY
SCALE: SEE BAR SCALE
PROJ. DESIGNER: V. ORTIZ
DATE: 8/14/2015
CERTIFICATE NO.: 06-01697
DRAWING NUMBER:
CHECKED BY: B. CZELUSTA

H-005.00

DRAWING NUMBER: 5 OF 6

CONSULTANTS PROJECT #: 13-110-0265

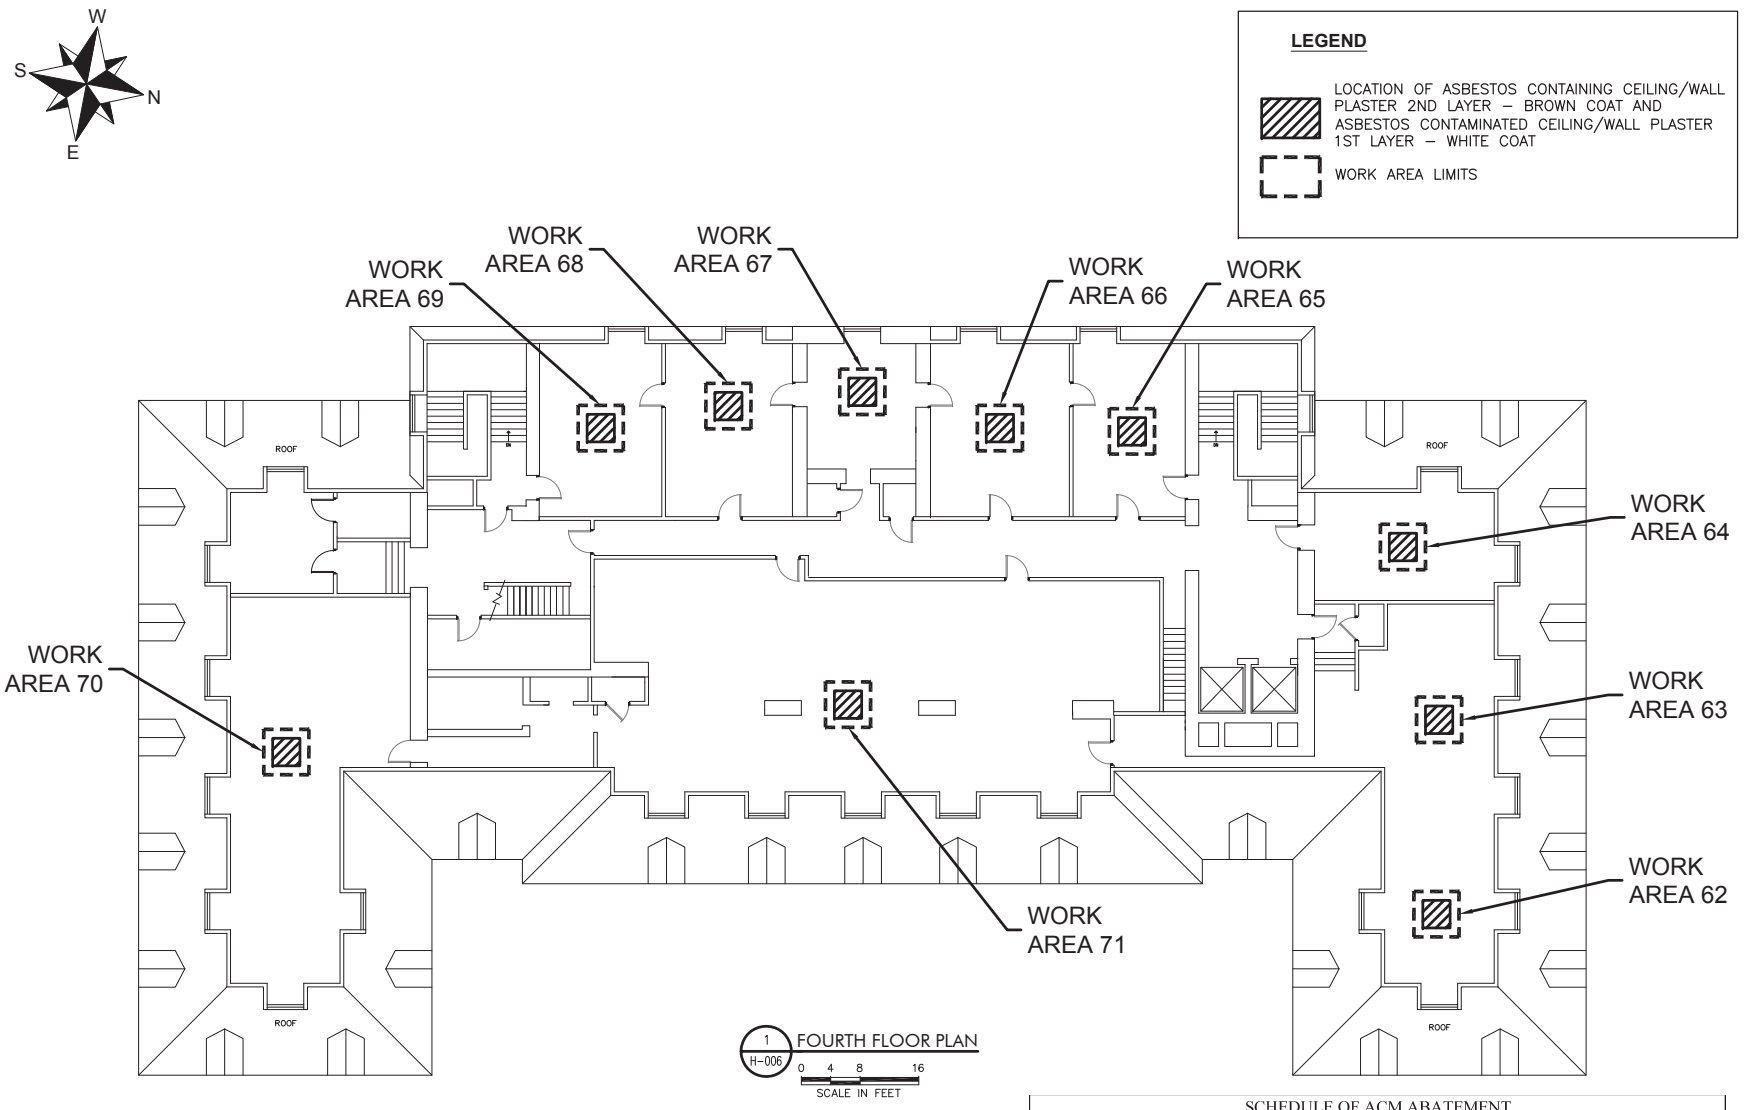

NOTE: EXACT LOCATIONS OF AREAS TO BE ABATED WILL BE DETERMINED BY THE CONTRACTOR PRIOR TO THE BEGINNING OF THE PROJECT.

SCHEDULE OF ACM ABATEMENT

Work Area	Removal Procedure	Approximate Square Feet (Sq. Ft.)	Approximate Linear Feet (Ln. Ft.)
62 through 71	NYCDEP Title 15 Chapter 1, § 1-106 Tent Containment Procedure	20 Sq. Ft. of Ceiling/Wall Plaster 2nd Layer (Brown Coat) and Asbestos Contaminated Ceiling/Wall Plaster 1st Layer (White Coat) (10 locations)	-

KEY PLAN

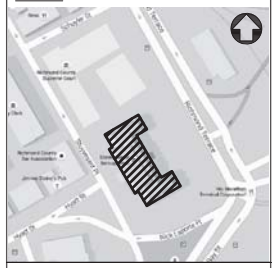

LiRo Engineers, Inc.
Three Aerial Way
Syosset, New York 11791

Department of Design and Construction

REVISIONS:

NUMBER	DESCRIPTION	DATE
1		
2		
3		
4		
5		

CAPITAL PROJECT NUMBER: E14-0010

ASBESTOS SURVEY SERVICES

STATEN ISLAND BOROUGH HALL
ENERGY CONSERVATION MEASURES
10 RICHMOND TERRACE
STATEN ISLAND, NEW YORK 10301

DRAWING TITLE:

ASBESTOS ABATEMENT
FOURTH FLOOR PLAN

DRAWN BY: A. KELLY
PROJ. DESIGNER: V. ORTIZ
CERTIFICATE NO.: 06-01697
CHECKED BY: B. CZELUSTA
SCALE: SEE BAR SCALE
DATE: 8/14/2015
DRAWING NUMBER:

H-006.00

DRAWING NUMBER: 6 OF 6

CONSULTANTS PROJECT #: 13-110-0265